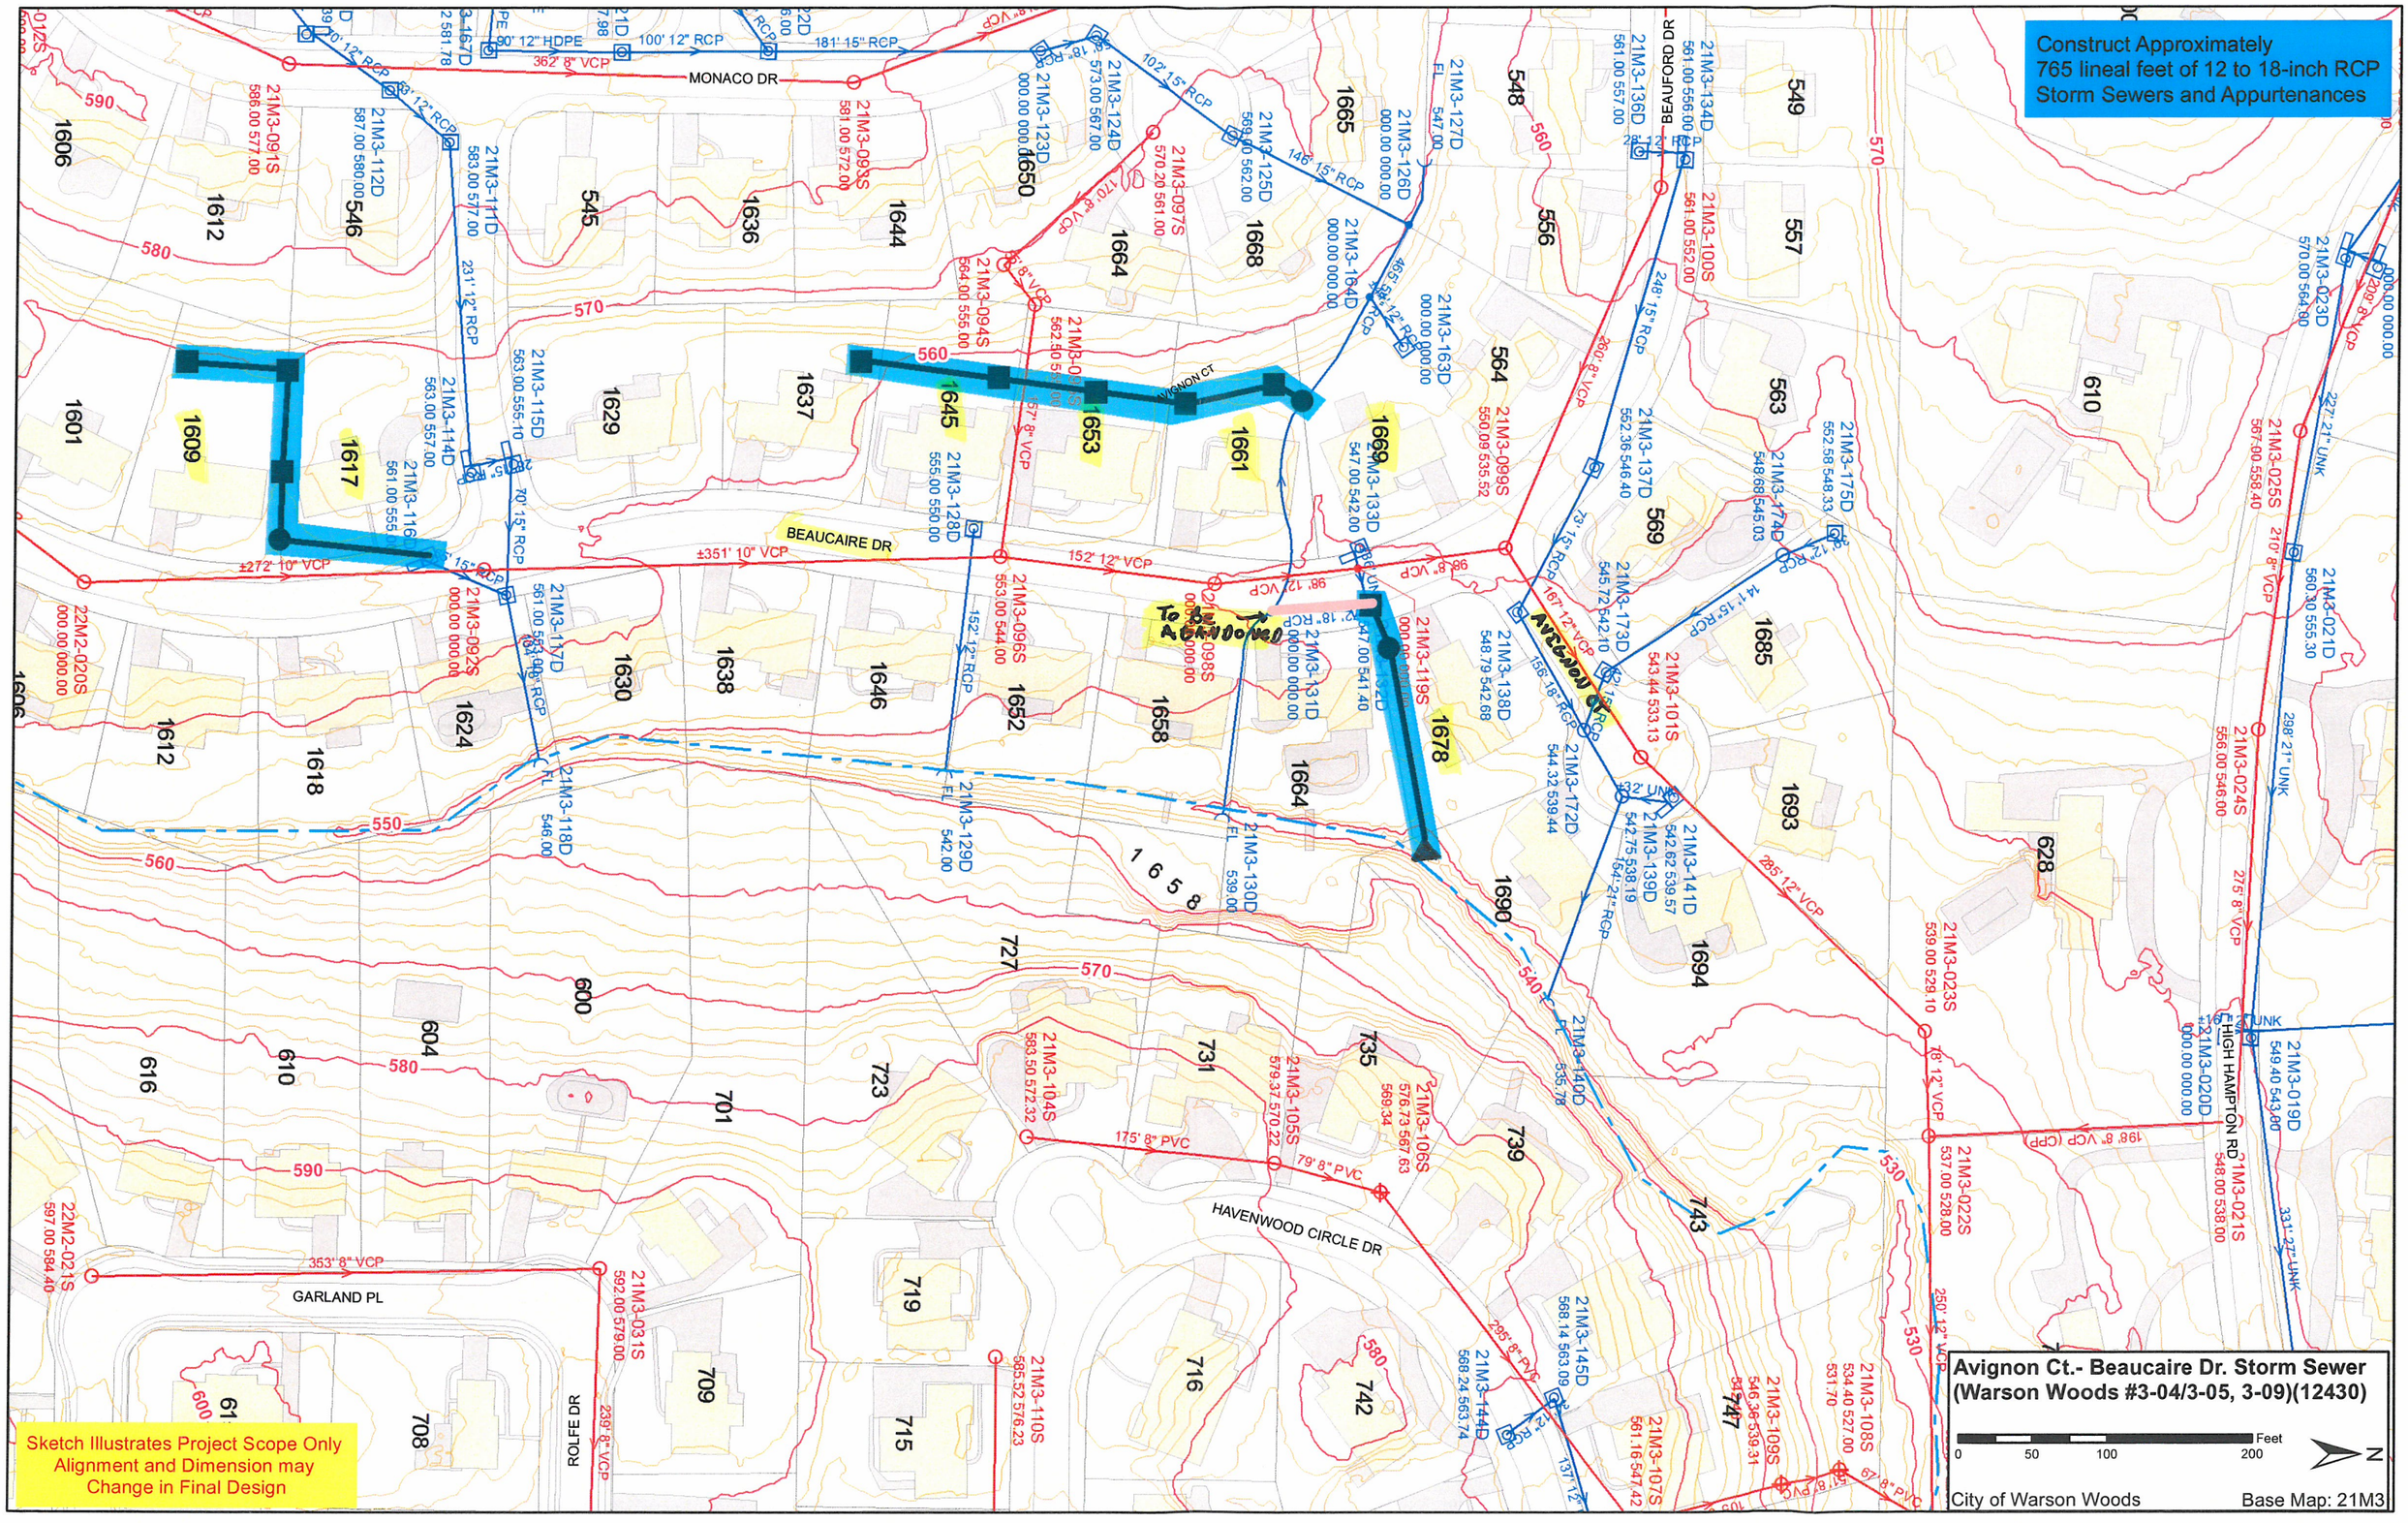
Construct Approximately
765 lineal feet of 12 to 18-inch RCP
Storm Sewers and Appurtenances
MONACO DR
BEAUCAIRE DR
VIGNON CT
BEAUFORD DR
HIGH HAMPTON RD
HAVENWOOD CIRCLE DR
GARLAND PL
ROLFE DR
To be ABANDONED
Avignon Ct
Sketch Illustrates Project Scope Only
Alignment and Dimension may
Change in Final Design
Avignon Ct.- Beaucaire Dr. Storm Sewer
(Warson Woods #3-04/3-05, 3-09)(12430)
0 50 100 200 Feet
N
City of Warson Woods
Base Map: 21M3